
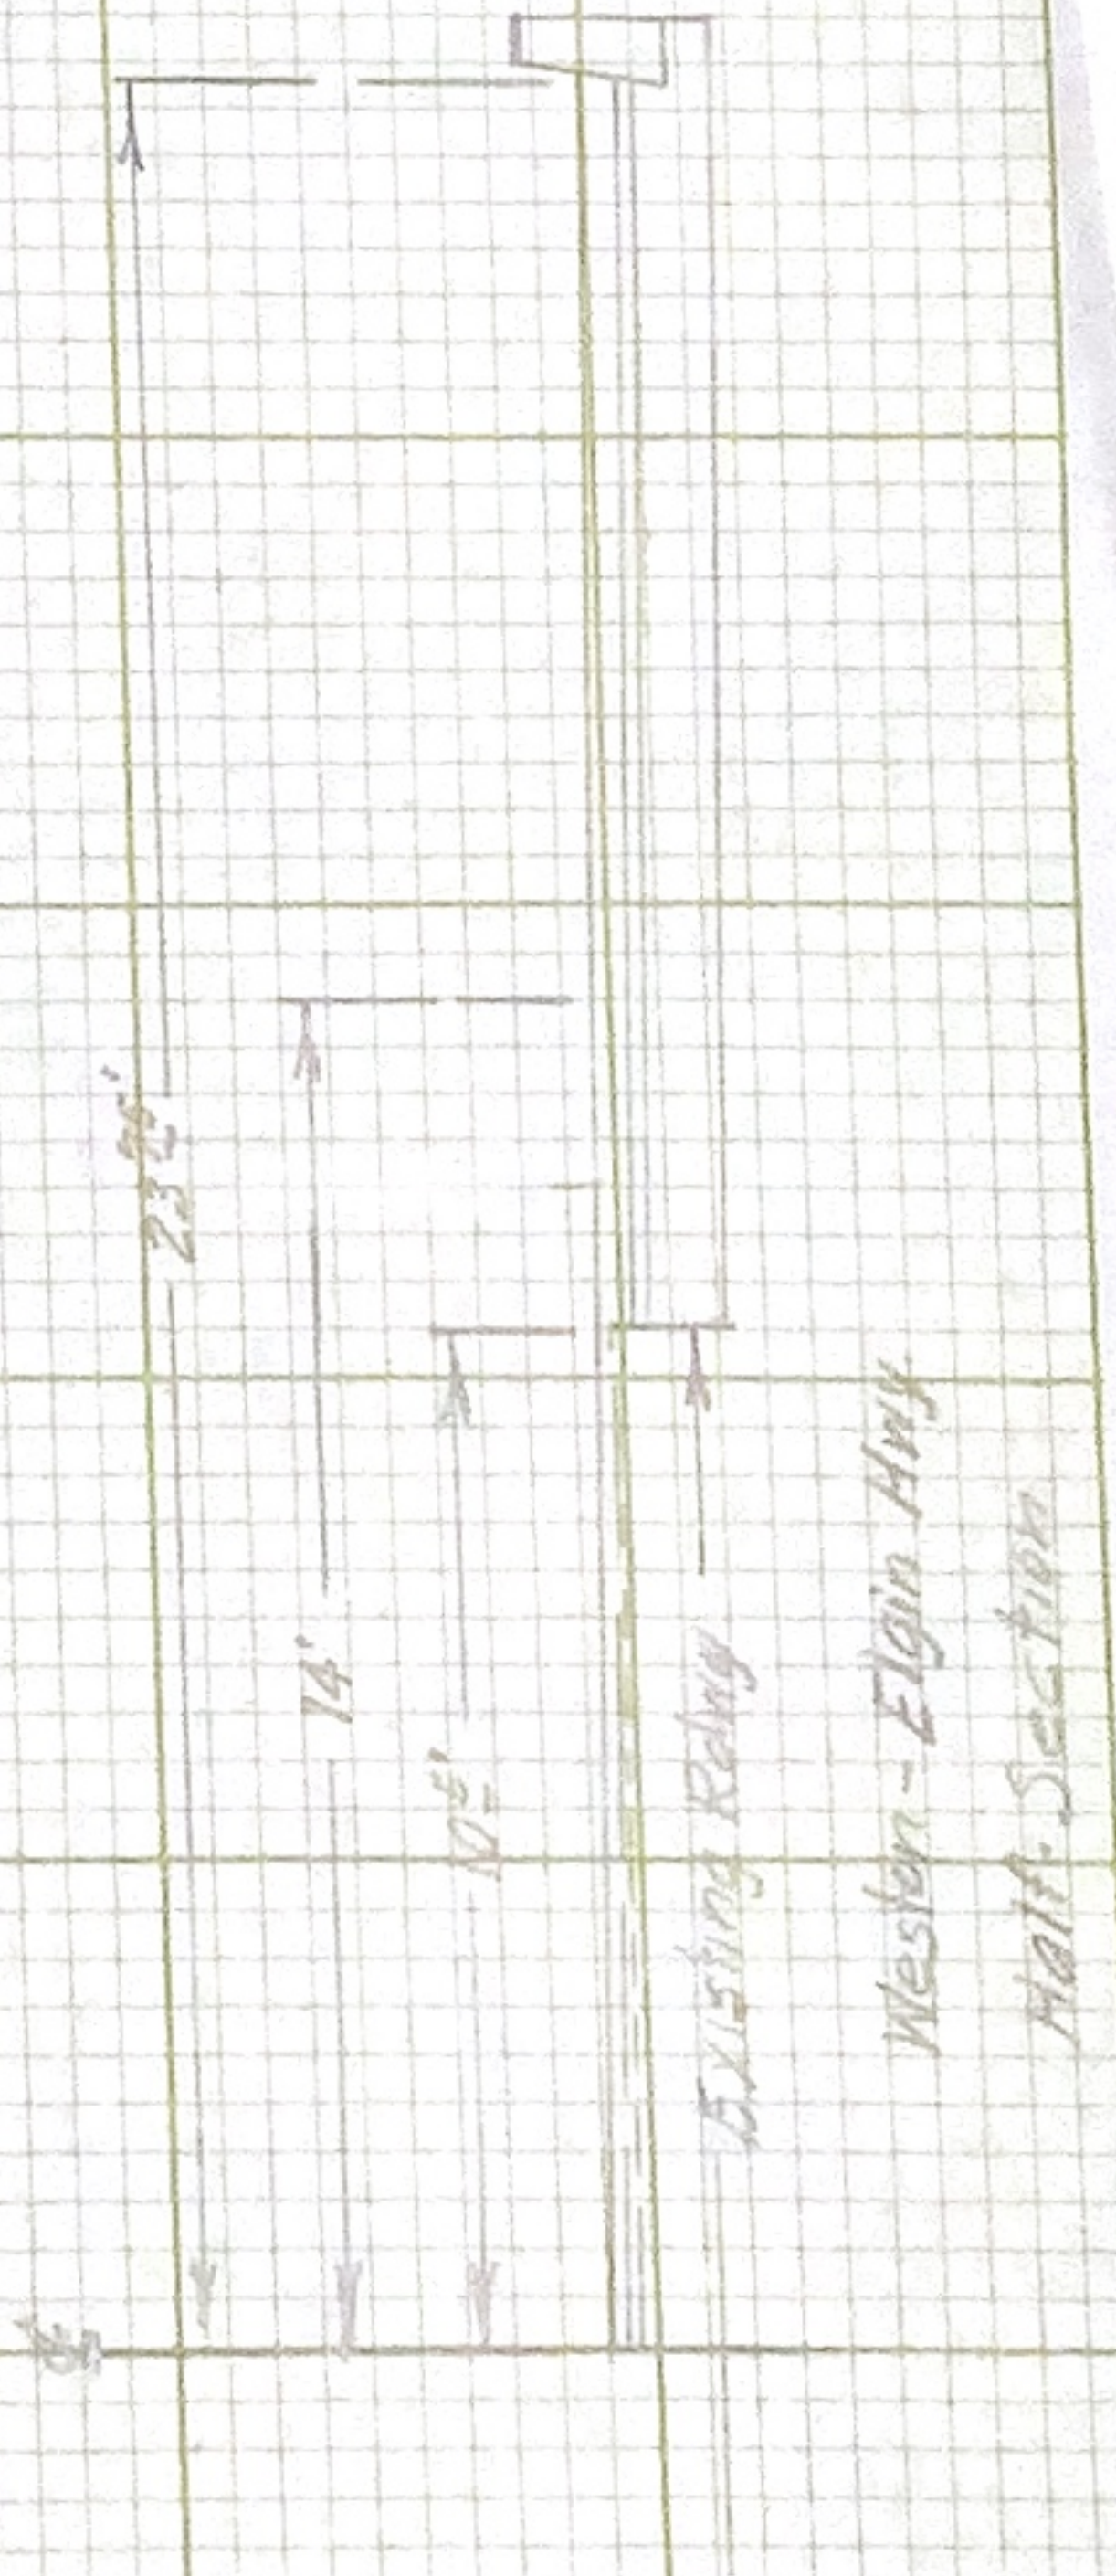


TYPICAL SECTIONS
 CITY OF ELGIN

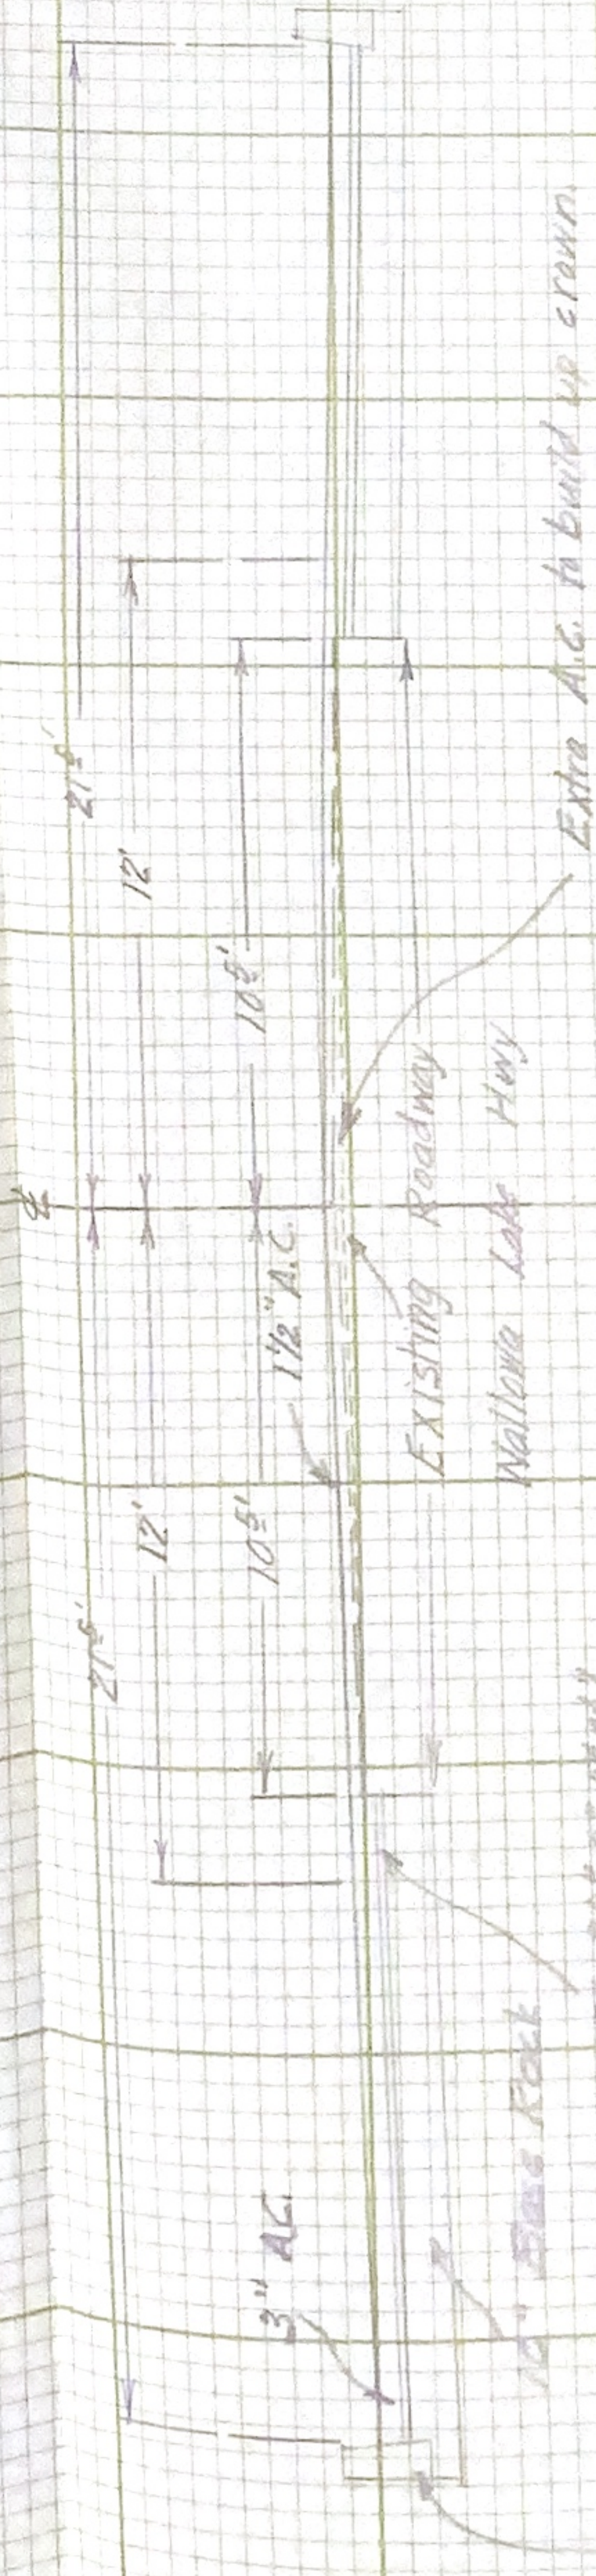

Robert Wilson

City of Elgin (Albany Street)
Union County

	Item	Unit	Net Quantity	Allowance	Total Quantity	Unit Price	Amount
1	Clearing & Grubbing	all			all	lump	500
2	General Excal.	cy	700	70	770	1 ⁰⁰	770
3	8" Sewer Pipe	lin ft	180	20	200	2 ²⁵	450 878
4	12" Sewer Pipe	lin ft					
5	15" Sewer Pipe	lin ft					
6	18" Sewer Pipe	lin ft	500	50	550	5 ⁰⁰	2750
7	24" Sewer Pipe	lin ft	800	80	880	9 ⁰⁰	7920
8	Catch Inlets	each	6	1	7	125 ⁰⁰	875
9	Manholes	each	3	0	3	300 ⁰⁰	900
10	Concrete Curbs	cy	26	4	30	50 ⁰⁰	1500
11	Concrete Walls	sq. yds	435	45	480	3 ⁵⁰	1680
12	Watering	M-gal	19	2	21	3 ⁰⁰	63
13	Coarse Base Mat'l.	cy	646	64	710	4 ⁵⁰	3195
14	3/4"-0" Mat'l.	cy	124	16	140	5 ⁵⁰	770
15	Cl. "B" A.C.	ton	483	47	530	12 ⁰⁰	6360
							27,732
	Work by City						1,000
	Utility Work						3,000
							31,732
	Engng & Contg. 40%						12,693
							44,425

City of Elgin (Division Street)
Union County

[illegible]

